
Gateway Activation Project

Old Auburn Road - Plan View

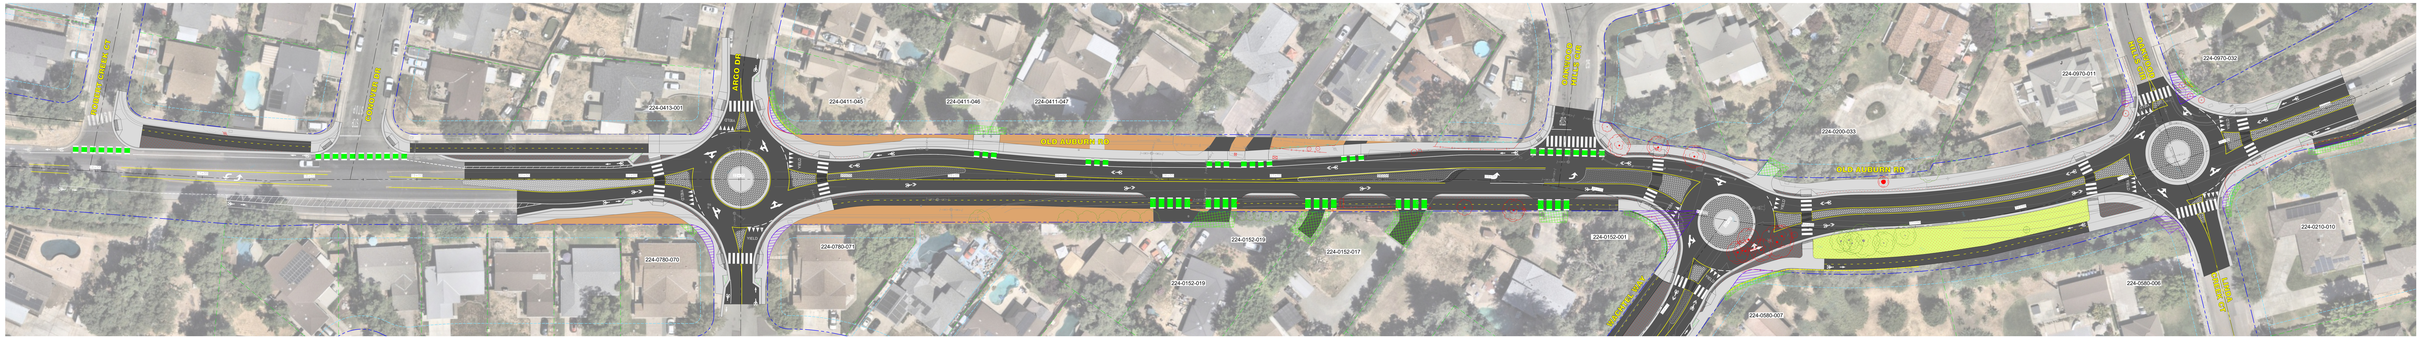

LEGEND:

- RIGHT OF WAY ACQUISITION
- TEMPORARY CONSTRUCTION EASEMENT (TCE)
- RELOCATE FENCE
- RELOCATE WALL
- REMOVE TREE
- LANDSCAPING
- DECOMPOSED GRANITE (DG)

SCALE 1" = 30'