
FOR
SIGN SPACING
SEE TC–06

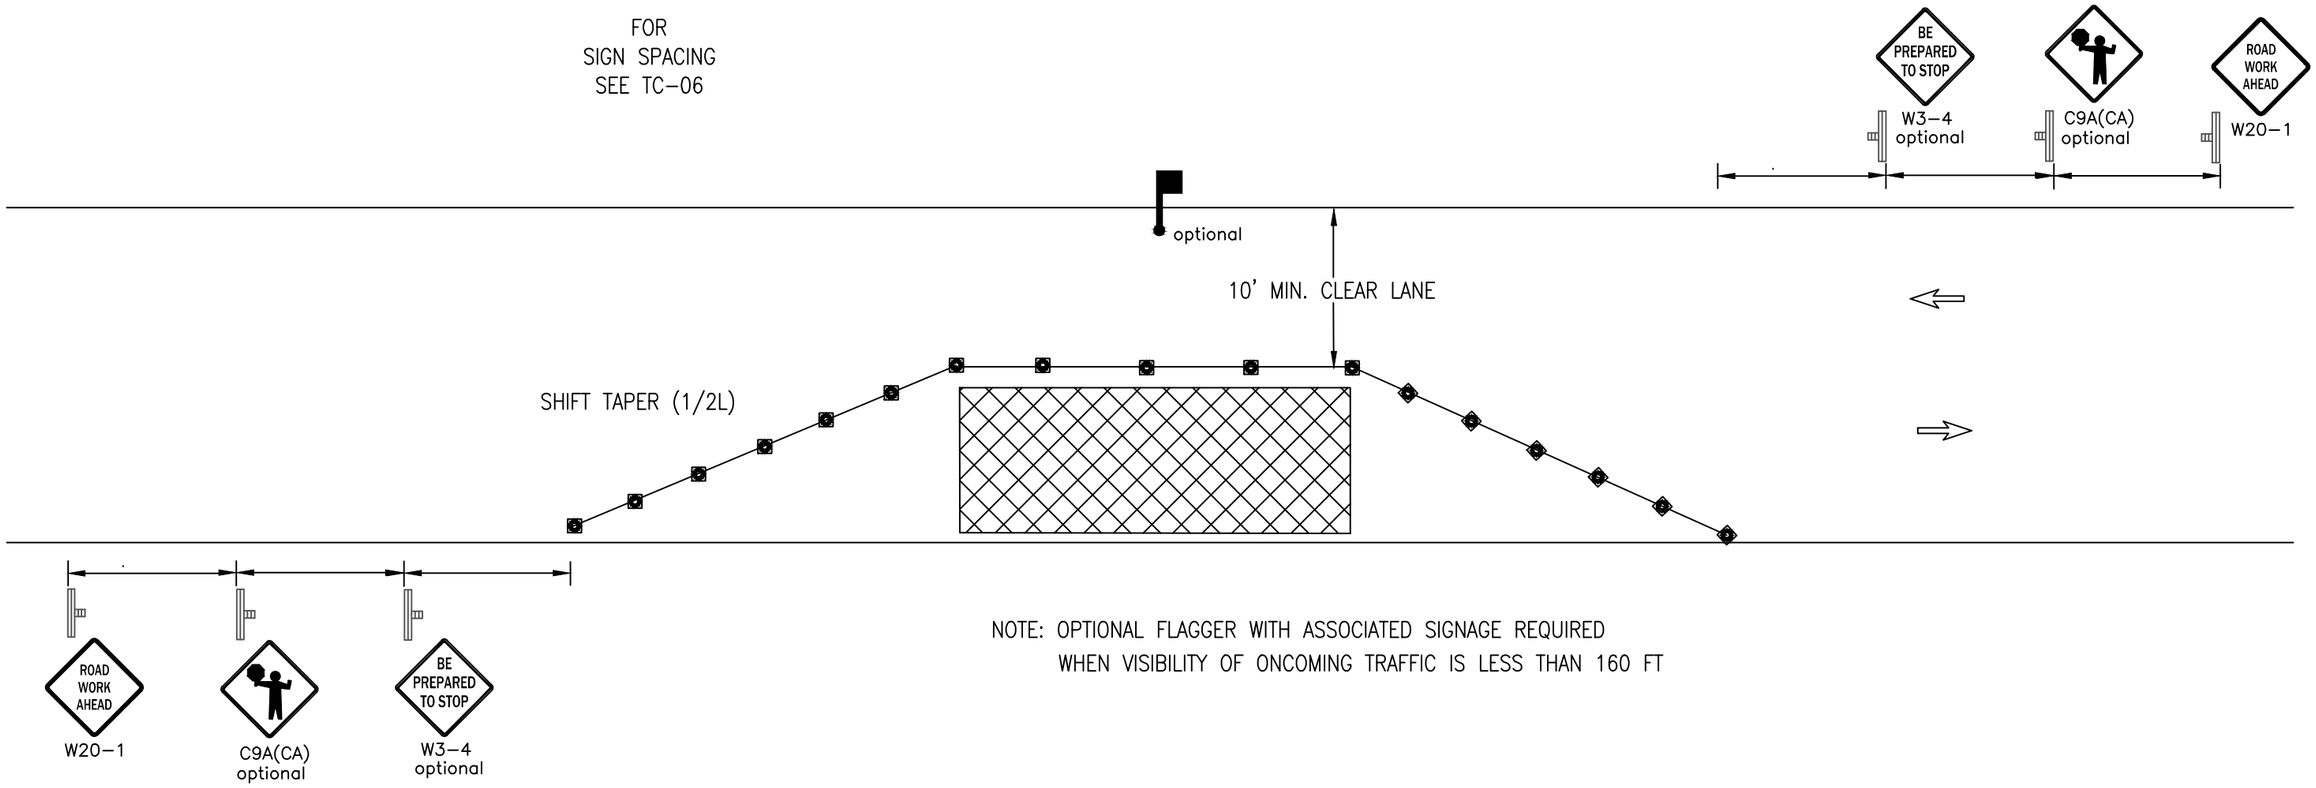

NOTE: OPTIONAL FLAGGER WITH ASSOCIATED SIGNAGE REQUIRED
WHEN VISIBILITY OF ONCOMING TRAFFIC IS LESS THAN 160 FT

LEGEND

- CONE
- BARRICADE
- FLAGGER
- SIGN
- ARROW PANEL
- WORK AREA
- TRAFFIC DIRECTION
- CHANGEABLE MESSAGE SIGN

GENERAL NOTES

–See TC–05 for sign description. All warning signs shall have a black legend and border on an orange background unless otherwise noted on the drawing.

–See TC–06 for sign spacing, spacing of cones, taper and buffer lengths. Sign spacing may be increased and cone spacing may be decreased.

–Signs may not be substituted.

–Signs and Devices must be visible at 1000'.

–See Sheet TC–45 for pedestrian mitigation.

–Share The Road signage required when outermost lane plus paved shoulder is less than 14'.

–The W13–1P(25) shall be used when the lane adjacent to work is less than 11 feet and when the work is not protected by a fixed barrier.

COMPETENT PERSON

NAME _____

PHONE _____

POSTED SPEED LIMIT	*TAPER LENGTH	*SPACING OF CONES	*SIGN SPACING	*BUFFER LENGTH

* REFERENCE TABLES ON TC–06

REVISIONS

REV.	DESCRIPTION	BY	DATE
1	–Revised Entire Sheet	GDK	2/14

REZA MOGHISSI, CHIEF
DEPARTMENT OF TRANSPORTATION

SACDOT

M & O TYPICAL TRAFFIC CONTROL PLANS

SIDE OF ROAD - WORK AREA

TWO LANE TRAFFIC CONTROL
WITHOUT CENTERLINE

JOB NO. _____
TEMPLATE NAME TC–07
DRAWN LB
DESIGNED _____
CHECKED SU/GK
SHEET DATE 7/1/2010

SCALE
HOR: N/A
VER: N/A

SHEET
TC–07
OF 50 SHEETS