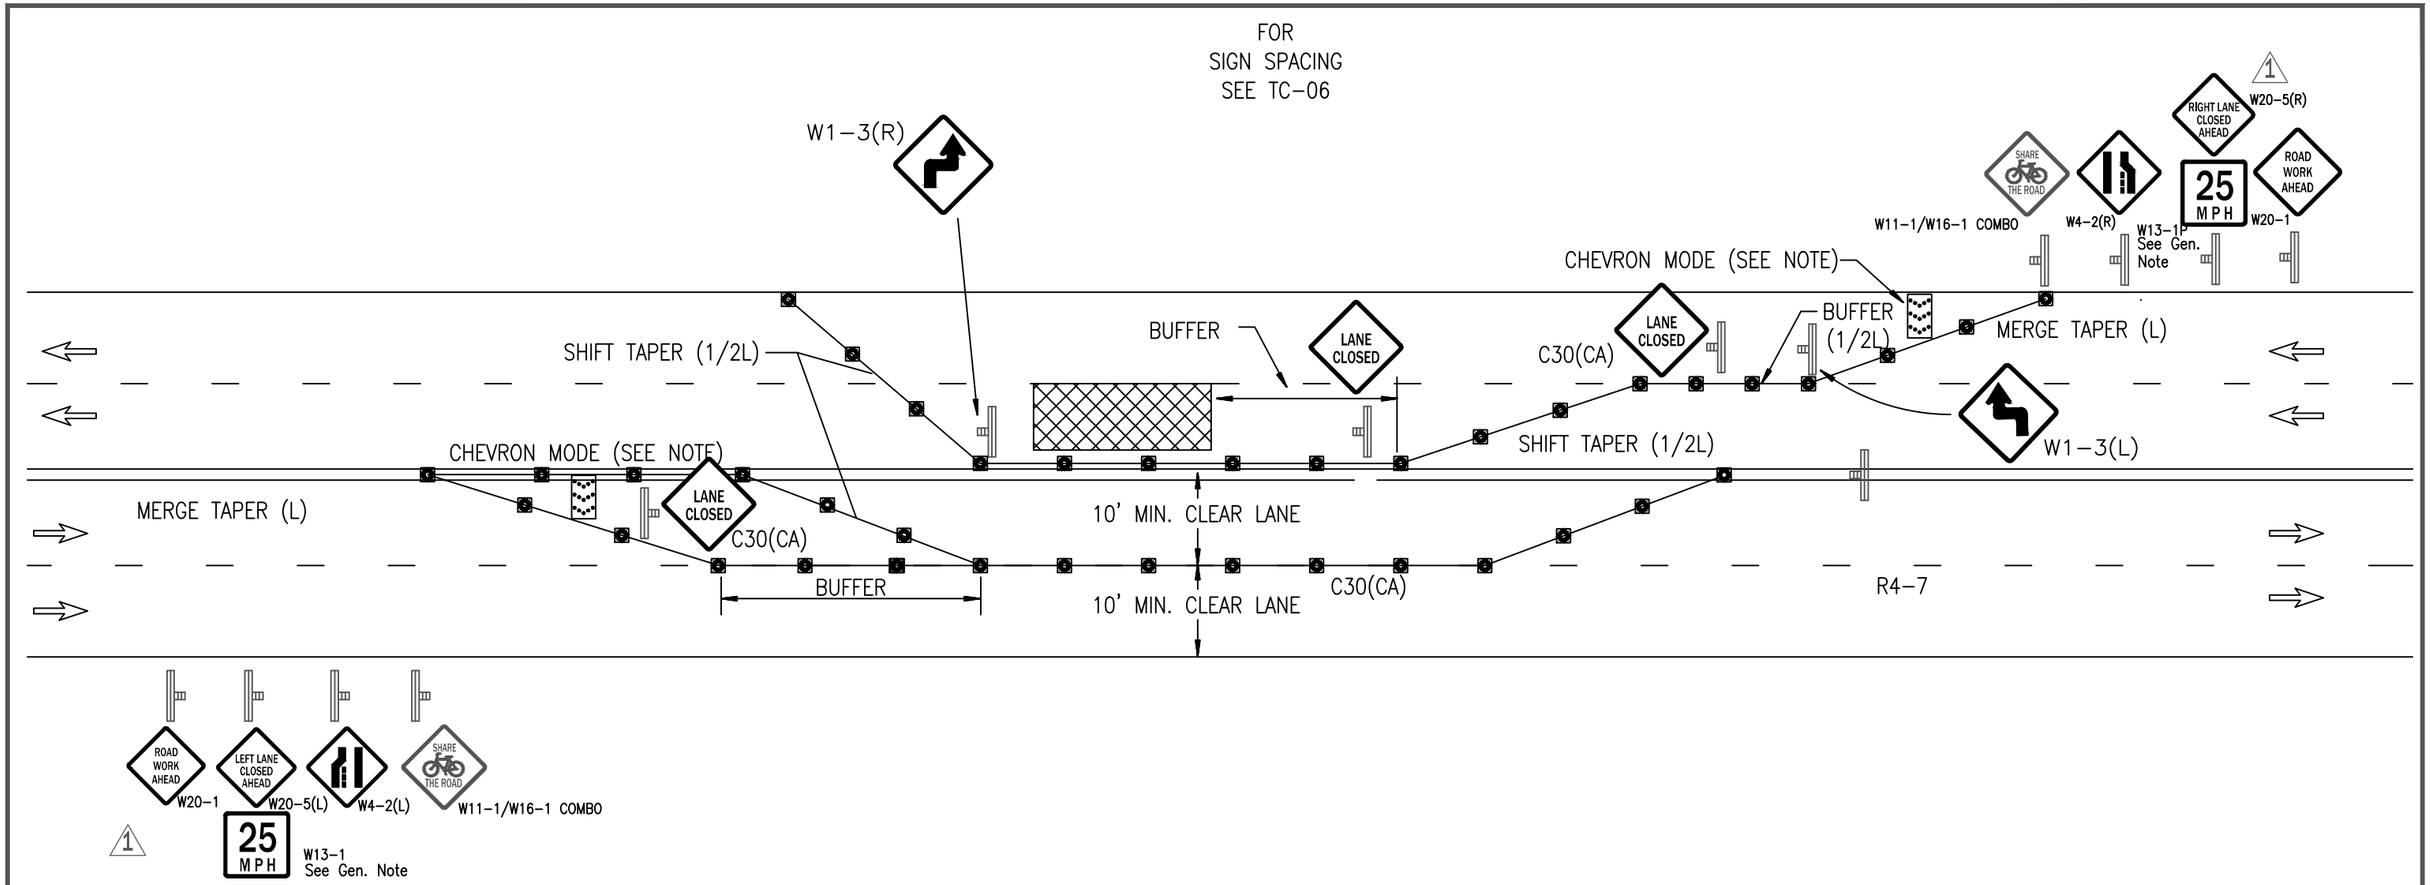



## LEGEND

- CONE
- BARRICADE
- FLAGGER
- SIGN
- ARROW PANEL
- WORK AREA
- TRAFFIC DIRECTION
- CHANGEABLE MESSAGE SIGN

## GENERAL NOTES 1

- See TC-05 for sign description. All warning signs shall have a black legend and border on an orange background unless otherwise noted on the drawing.
- See TC-06 for sign spacing, spacing of cones, taper and buffer lengths. Sign spacing may be increased and cone spacing may be decreased.
- Signs may not be substituted.
- Signs and Devices must be visible at 1000'.
- See Sheet TC-45 for pedestrian mitigation.
- Share The Road signage required when outermost lane plus paved shoulder is less than 14'.
- The W13-1P(25) shall be used when the lane adjacent to work is less than 11 feet and when the work is not protected by a fixed barrier.

COMPETENT PERSON

NAME _____

PHONE _____

| POSTED SPEED LIMIT | *TAPER LENGTH | *SPACING OF CONES | *SIGN SPACING | *BUFFER LENGTH |
|---|---|---|---|---|
| | | | | |

* REFERENCE TABLES ON TC-06

| REVISIONS | | | |
|---|---|---|---|
| REV. | DESCRIPTION | BY | DATE |
| 1 | -Delete Spd Reduction / Rev. Gen. Notes | GDK | 2/14 |

REZA MOGHISSI, CHIEF
DEPARTMENT OF TRANSPORTATION

SACDOT

M & O TYPICAL TRAFFIC CONTROL PLANS

# INTERIOR OF ROAD - WORK AREA

MULTILANE TRAFFIC CONTROL WITH CENTERLINE – HALF ROAD CLOSURE – TWO LANES

JOB NO. _____
TEMPLATE NAME TC-12
DRAWN LB
DESIGNED _____
CHECKED SU/GK
SHEET DATE 7/1/2010

SCALE
HOR: N/A
VER: N/A

SHEET
TC-12
OF 50 SHEETS