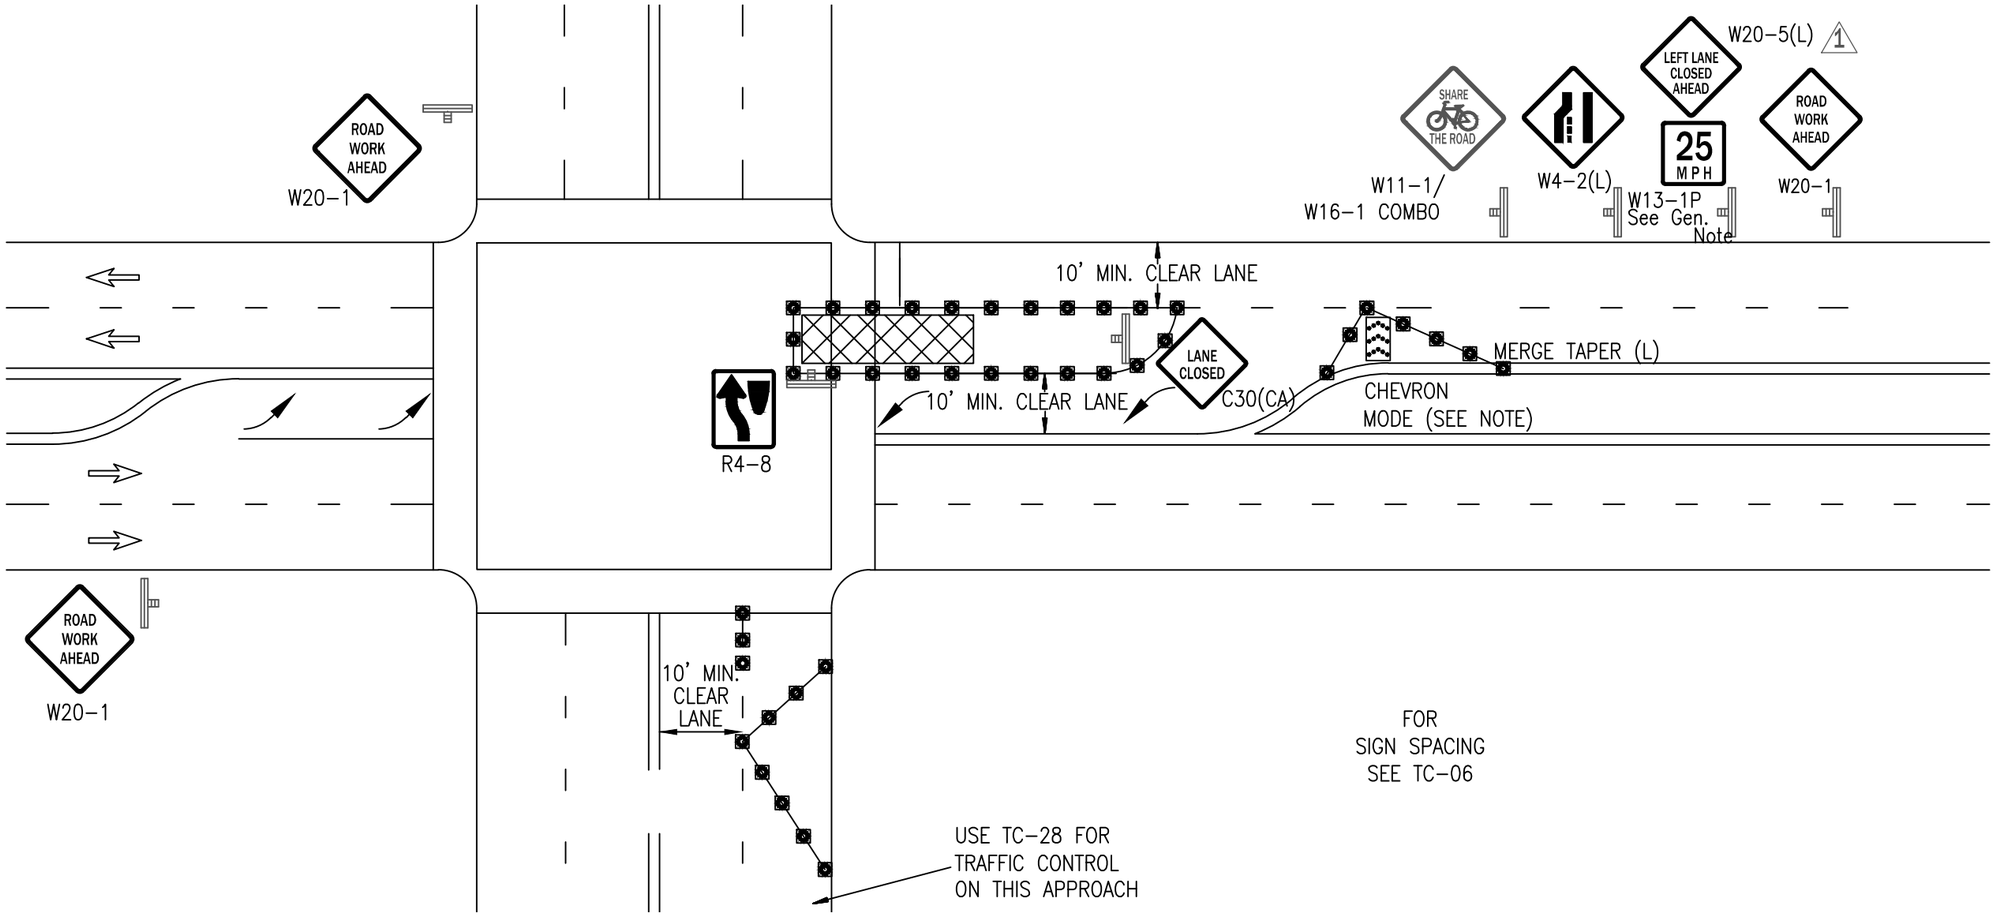


LEGEND

- CONE
- BARRICADE
- FLAGGER
- SIGN
- ARROW PANEL
- WORK AREA
- TRAFFIC DIRECTION
- CHANGEABLE MESSAGE SIGN

GENERAL NOTES 1

- See TC-05 for sign description. All warning signs shall have a black legend and border on an orange background unless otherwise noted on the drawing.
- See TC-06 for sign spacing, spacing of cones, taper and buffer lengths. Sign spacing may be increased and cone spacing may be decreased.
- Signs may not be substituted.
- Signs and Devices must be visible at 1000'.
- See Sheet TC-45 for pedestrian mitigation.
- Share The Road signage required when outermost lane plus paved shoulder is less than 14'.
- The W13-1P(25) shall be used when the lane adjacent to work is less than 11 feet and when the work is not protected by a fixed barrier.

COMPETENT PERSON

NAME _____

PHONE _____

POSTED SPEED LIMIT	*TAPER LENGTH	*SPACING OF CONES	*SIGN SPACING	*BUFFER LENGTH

* REFERENCE TABLES ON TC-06

REVISIONS

REV.	DESCRIPTION	BY	DATE
1	-Delete Spd Reduction / Rev. Gen. Notes	GDK	2/14

REZA MOGHISSI, CHIEF
DEPARTMENT OF TRANSPORTATION

SACDOT

M & O TYPICAL TRAFFIC CONTROL PLANS

INTERSECTION - WORK AREA

RIGHT LANE / LEFT LANE CLOSURE AT INTERSECTION

JOB NO. _____
TEMPLATE NAME TC-43
DRAWN LB
DESIGNED _____
CHECKED SU/GK
SHEET DATE 7/1/2010

SCALE
HOR: N/A
VER: N/A

SHEET
TC-43
OF 50 SHEETS