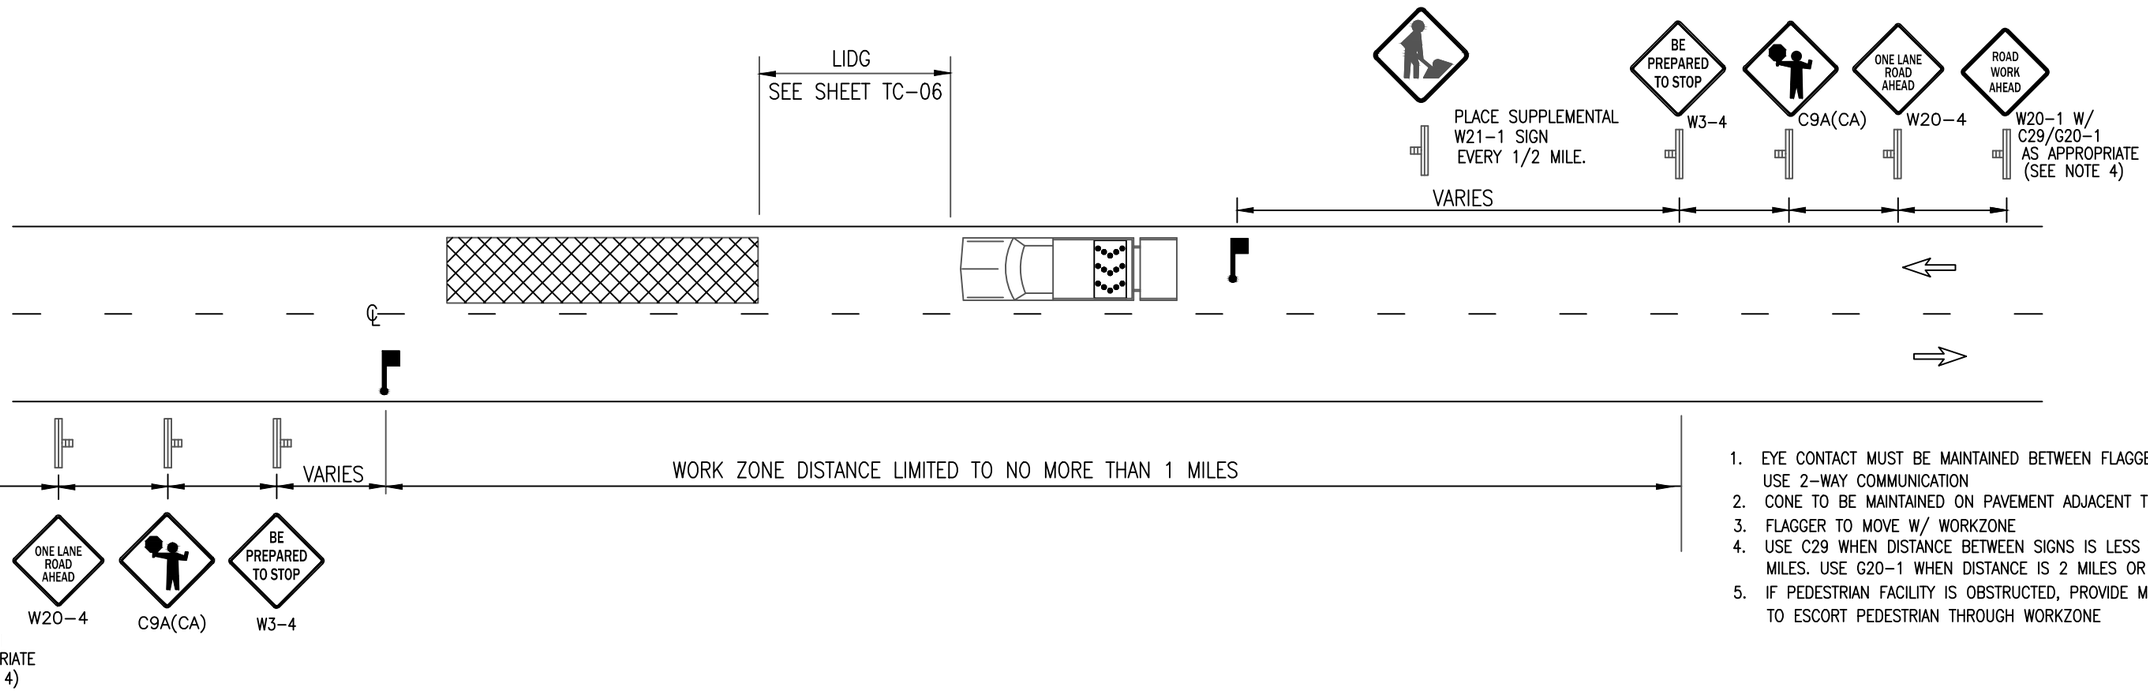



1. EYE CONTACT MUST BE MAINTAINED BETWEEN FLAGGERS OR USE 2-WAY COMMUNICATION
2. CONE TO BE MAINTAINED ON PAVEMENT ADJACENT TO FLAGGER
3. FLAGGER TO MOVE W/ WORKZONE
4. USE C29 WHEN DISTANCE BETWEEN SIGNS IS LESS THAN 2 MILES. USE G20-1 WHEN DISTANCE IS 2 MILES OR GREATER.
5. IF PEDESTRIAN FACILITY IS OBSTRUCTED, PROVIDE MONITOR TO TO ESCORT PEDESTRIAN THROUGH WORKZONE

## LEGEND

CONE
BARRICADE
FLAGGER
SIGN
ARROW PANEL
WORK AREA
TRAFFIC DIRECTION
CHANGEABLE MESSAGE SIGN

## GENERAL NOTES

-See TC-05 for sign description. All warning signs shall have a black legend and border on an orange background unless otherwise noted on the drawing.
-See TC-06 for sign spacing, spacing of cones, taper and buffer lengths. Sign spacing may be increased and cone spacing may be decreased.
-Signs may not be substituted.
-Signs and Devices must be visible at 1000'.
-See Sheet TC-45 for pedestrian mitigation.
-Share The Road signage required when outermost lane plus paved shoulder is less than 14'.
-The W13-1P(25) shall be used when the lane adjacent to work is less than 11 feet and when the work is not protected by a fixed barrier.

COMPETENT PERSON
NAME _____
PHONE _____

| POSTED SPEED LIMIT | *TAPER LENGTH | *SPACING OF CONES | *SIGN SPACING | *BUFFER LENGTH |
|---|---|---|---|---|
| | | | | |

* REFERENCE TABLES ON TC-06

| REVISIONS | | | |
|---|---|---|---|
| REV. | DESCRIPTION | BY | DATE |
| 1 | -New Sheet | GDK | 2/14 |

REZA MOGHISSI, CHIEF
DEPARTMENT OF TRANSPORTATION

SACDOT

M & O TYPICAL TRAFFIC CONTROL PLANS

# MOVING TRAFFIC CONTROL

SHOULDER MAINTENANCE
SINGLE LANE RESTRICTION

JOB NO. _____
TEMPLATE NAME TC-44
DRAWN LB
DESIGNED _____
CHECKED SU/GK
SHEET DATE 7/1/2010

SCALE
HOR: N/A
VER: N/A

SHEET
TC-46
OF 50 SHEETS